SCHEMATIC FLOOR PLAN

McKENNEY RECREATION CENTER

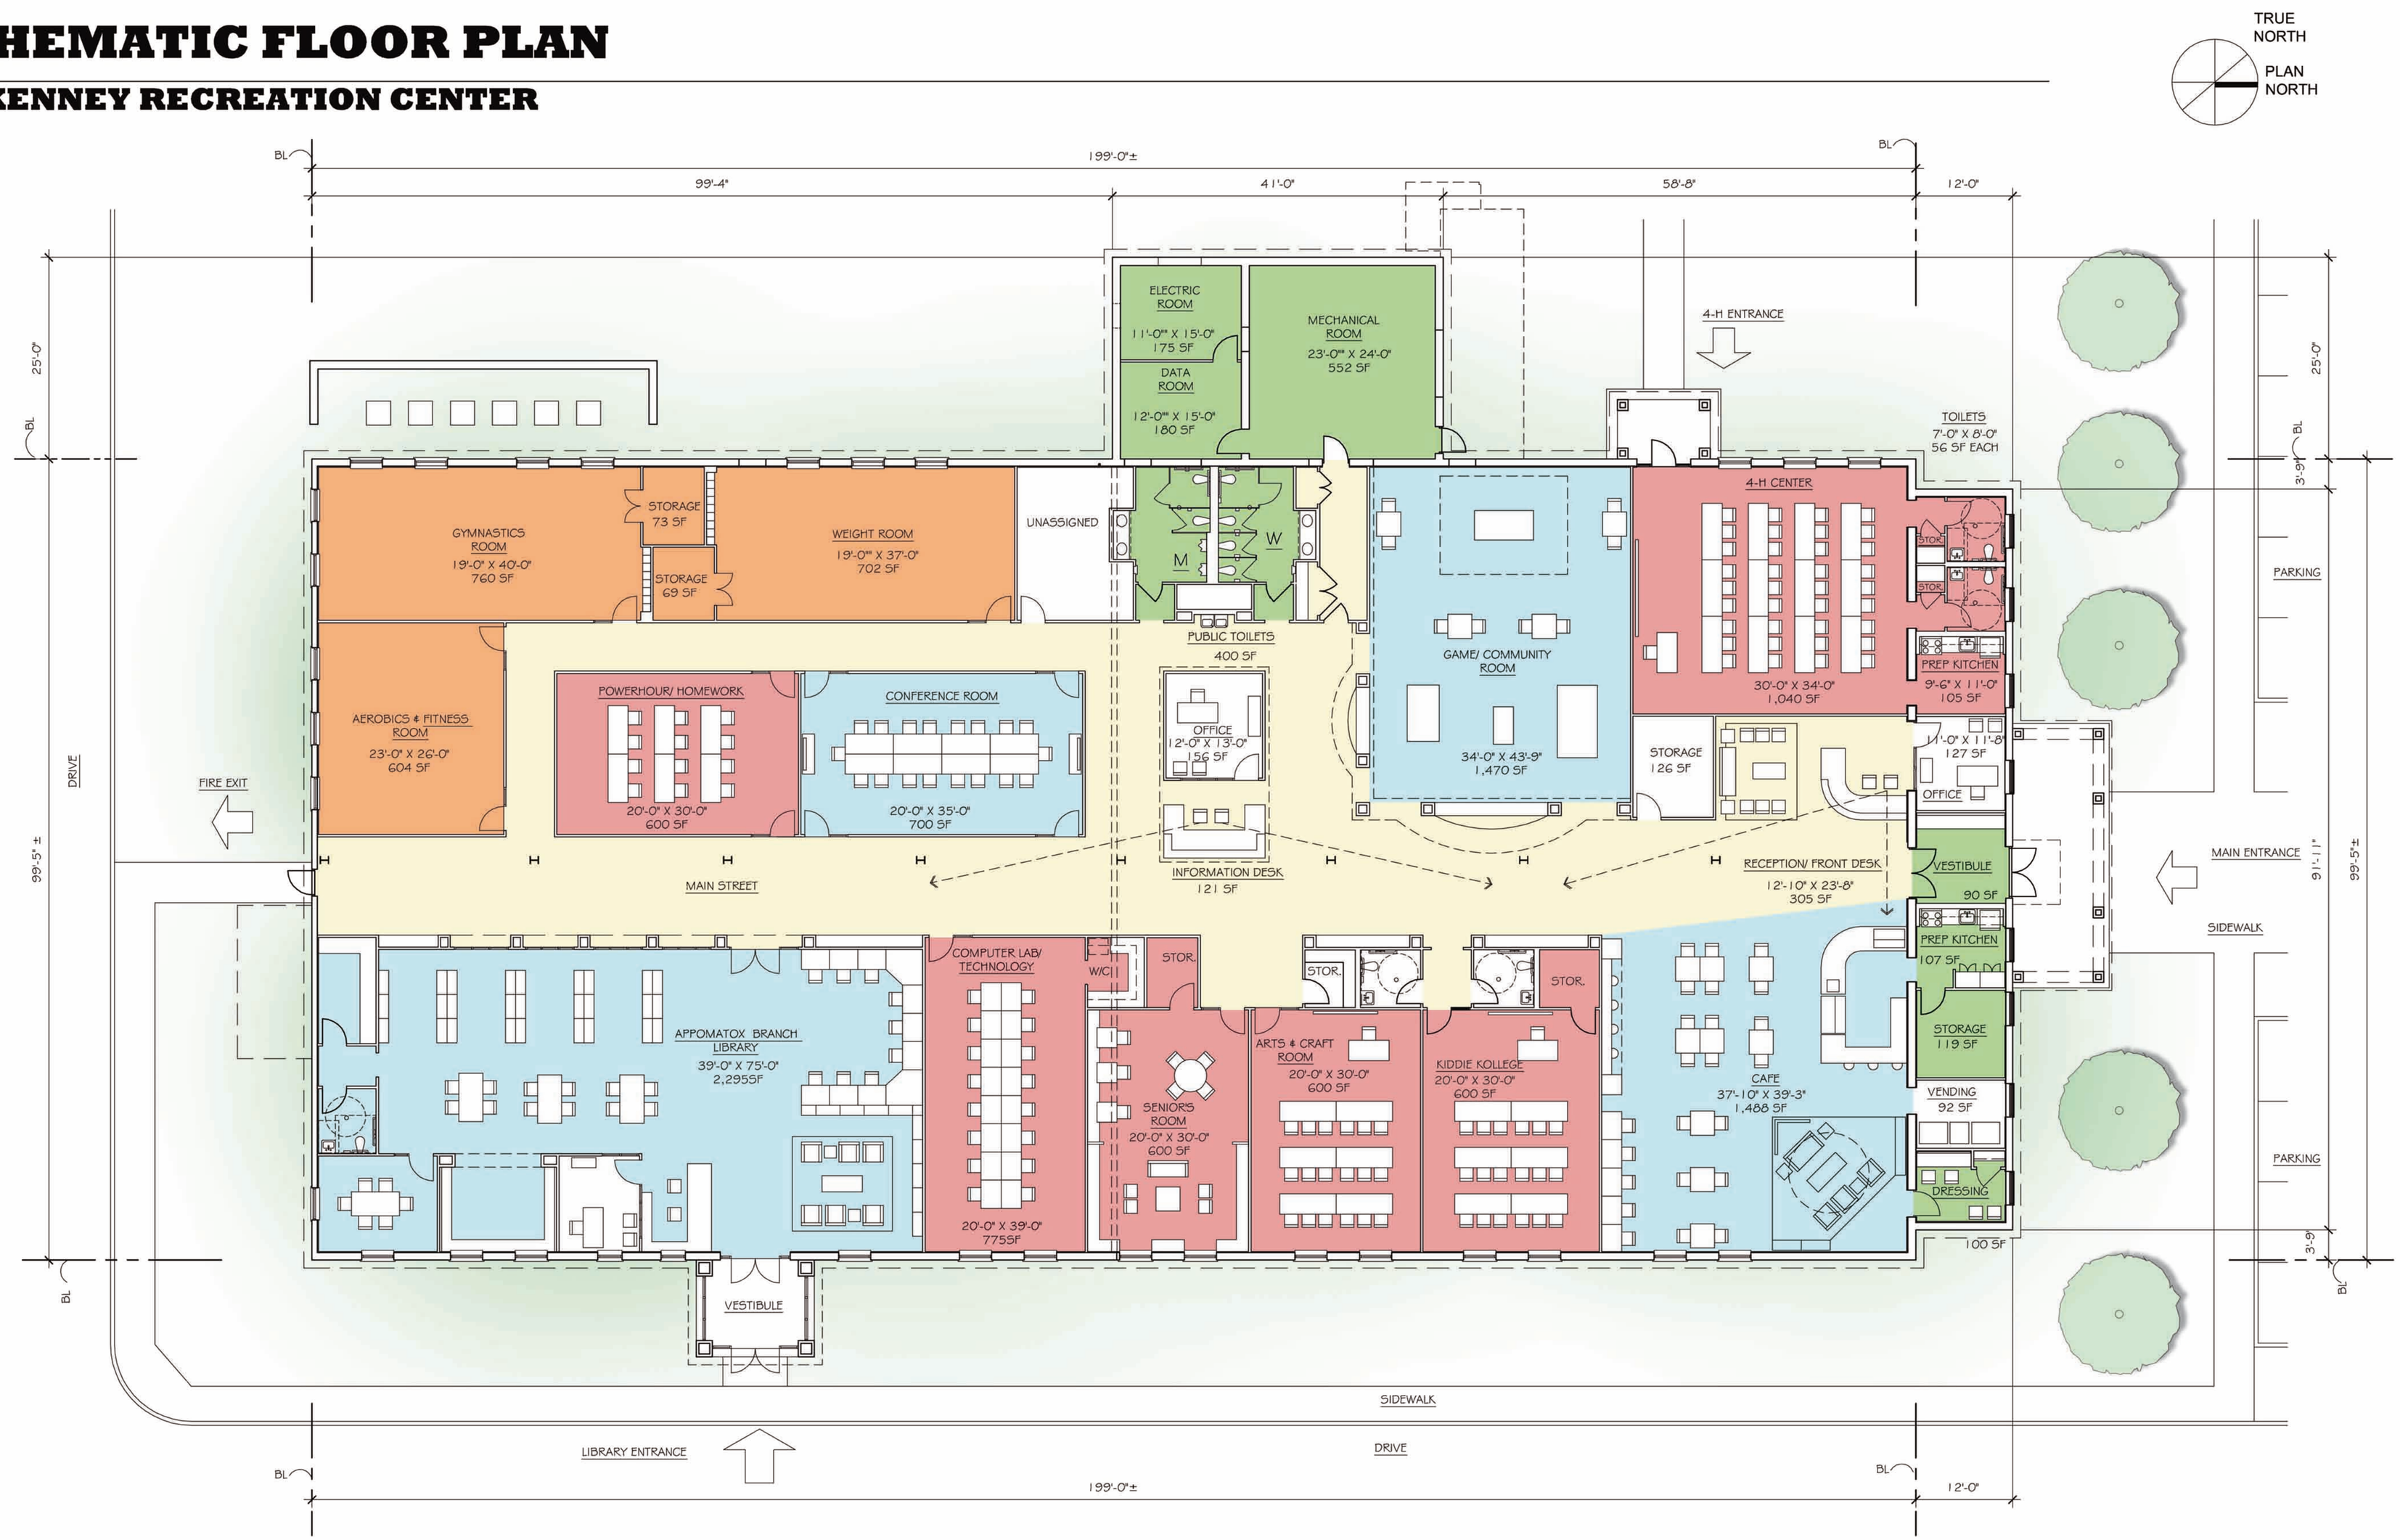

schematic

BAXTER BAILEY & ASSOCIATES
ARCHITECTS
-A PROFESSIONAL CORPORATION-
11 EAST FRANKLIN STREET ■ RICHMOND, VIRGINIA 23219
(804) 343-1830 ■ FACSIMILE (804) 643-6370

CONCEPTUAL PLAN AND REPORT
MCKENNEY RECREATION CENTER
DINWIDDIE COUNTY, VIRGINIA

COORDINATED BY:
Tammie Collins- Division Chief of Planning and Community Development
Brian Mancini- Recreation Director
J. Rayfield Vines, III- Assistant Recreation Director

DATE: MARCH 10, 2010

JOB NUMBER:

DESIGN BY: MAE
DRAWN BY: MAE
CHECKED BY:

REVISIONS

COPYRIGHT © 2010 THIS DOCUMENT IS THE PROPERTY OF BAXTER BAILEY & ASSOCIATES ARCHITECTS. REPRODUCTIONS IN WHOLE OR IN PART OR THE MODIFICATION OF ANY DRAWING OR DESIGN MAY NOT BE MADE WITHOUT WRITTEN PERMISSION.